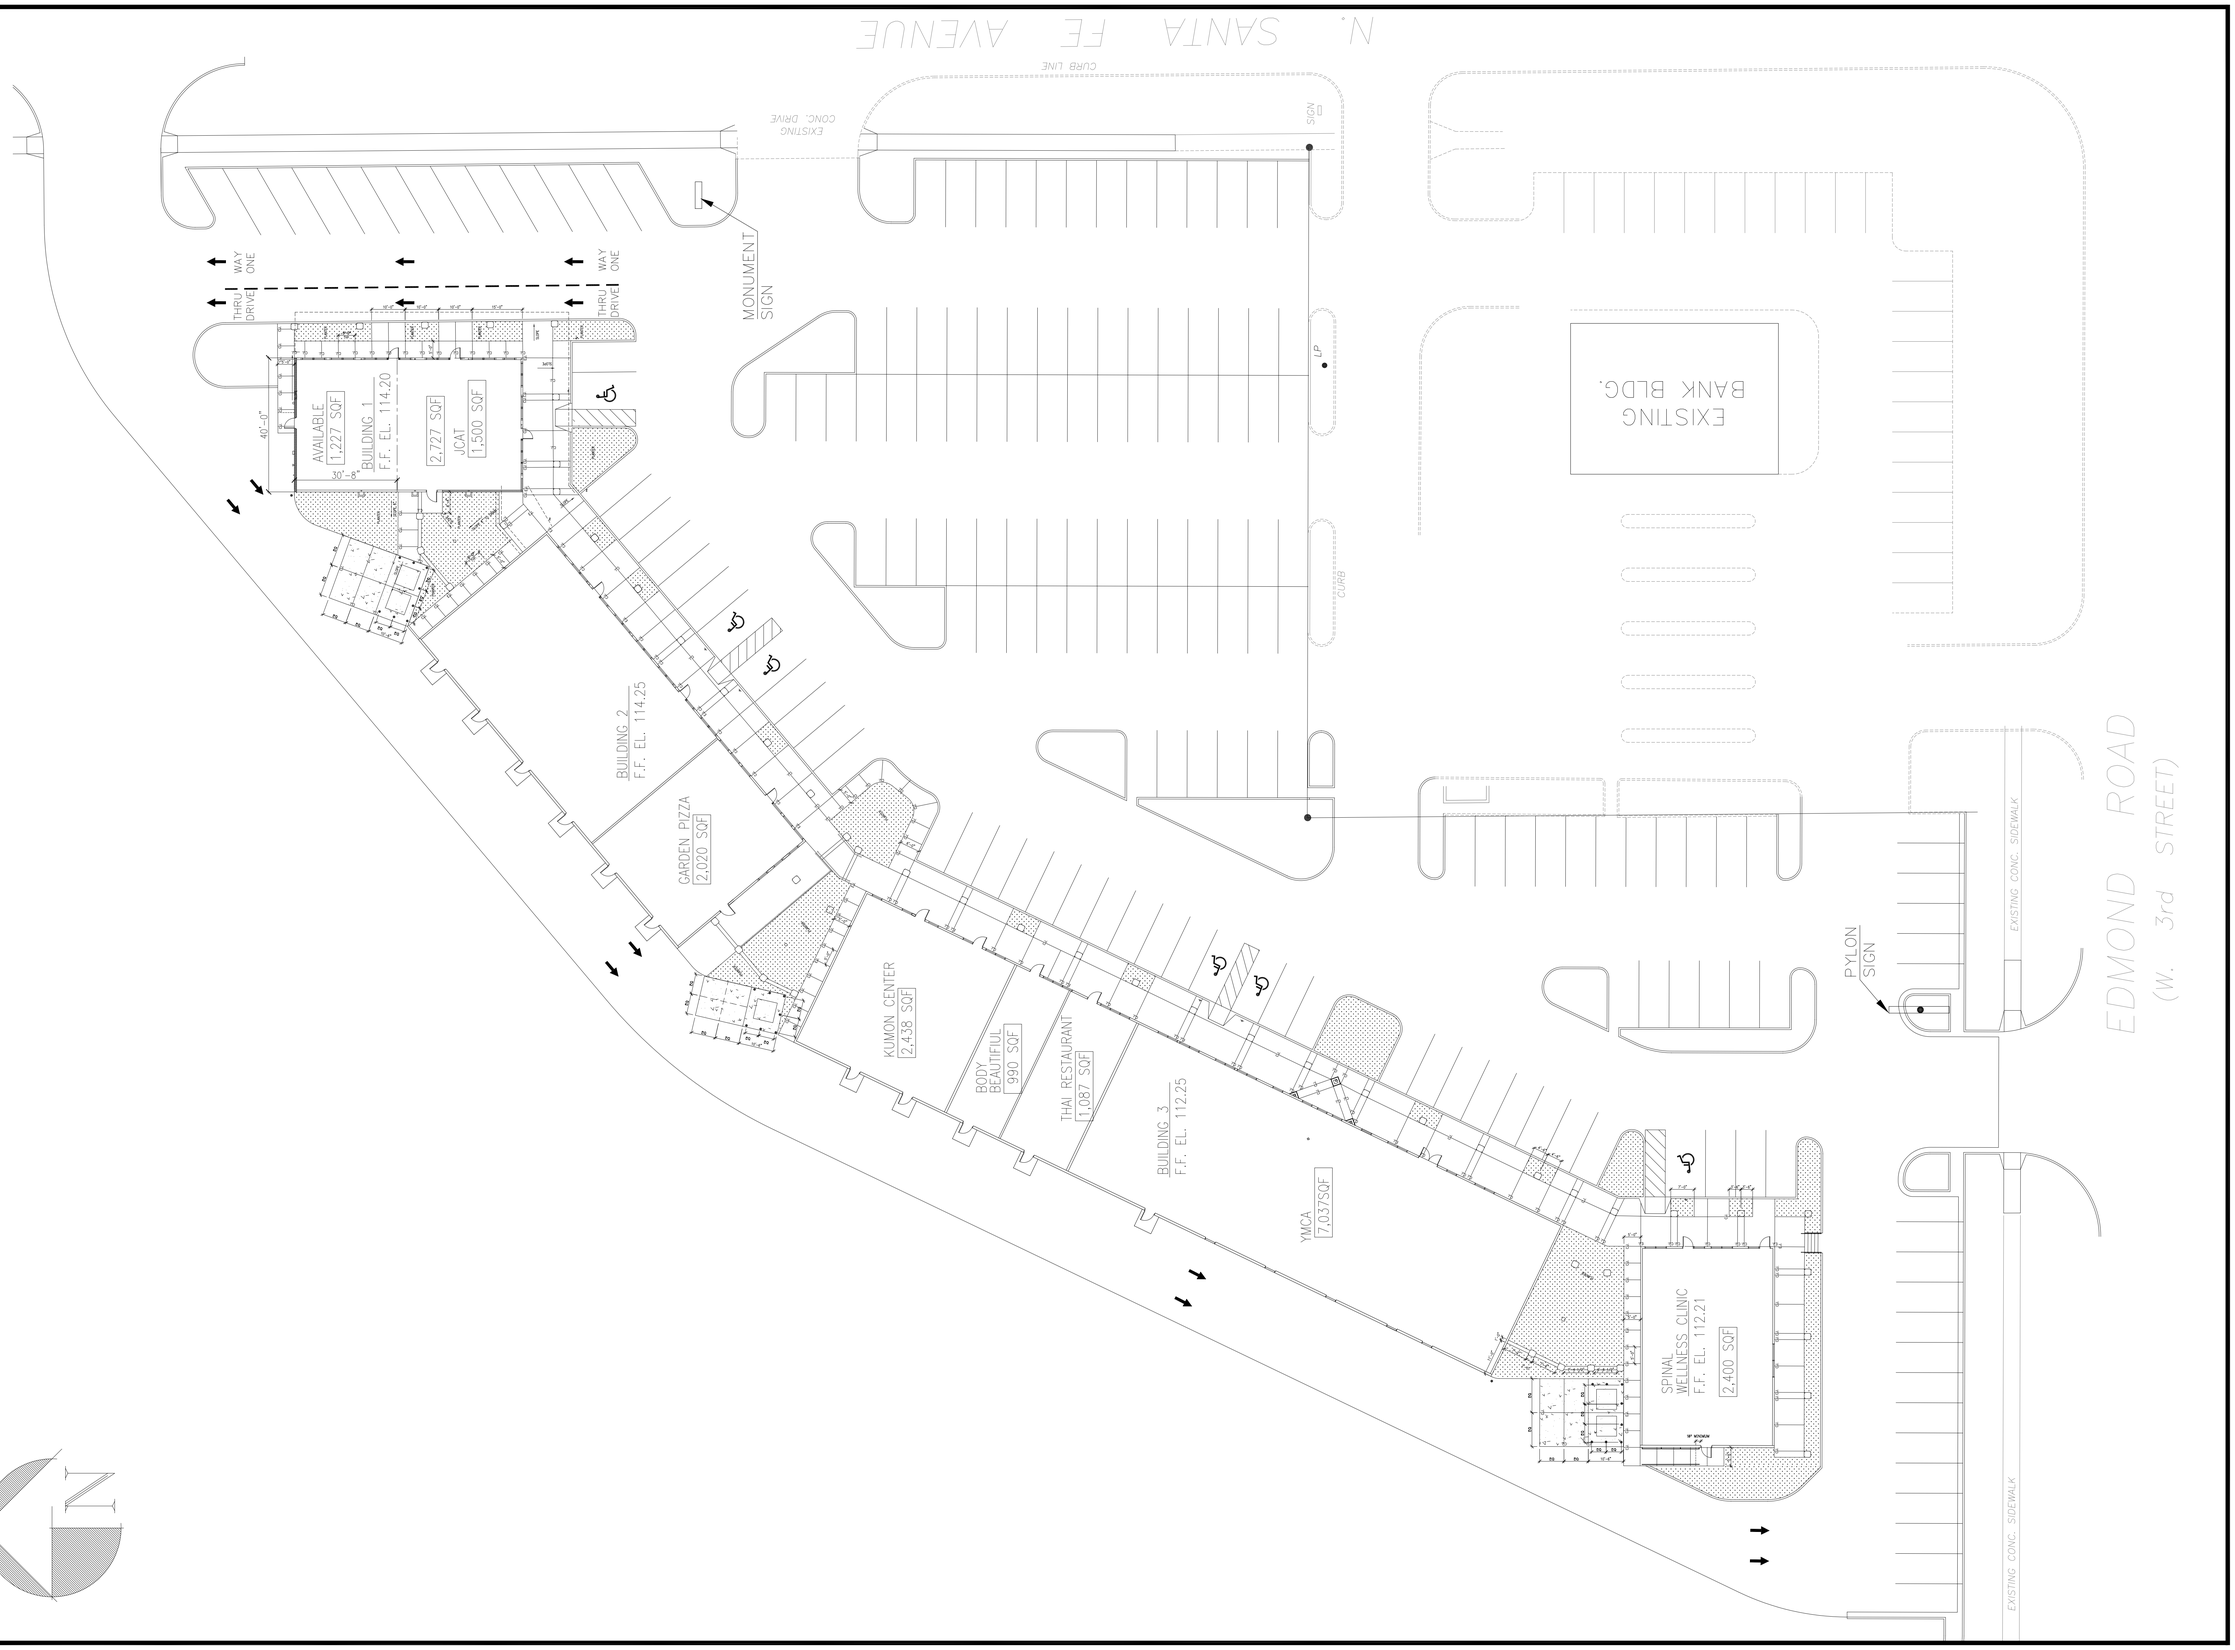

Little & Associates Architects

5815 Westpark Drive
Charlotte, NC 28217
T 704.525.6350
F 704.561.8700

This drawing and the design shown are the property of Little and Associates Architects. The reproduction, copying or other use of this drawing without their written consent is prohibited and any infringement will be subject to legal action.

©2003
Little and Associates Architects, Inc.

SOONER INVESTMENT
Commercial and Investment Real Estate
912 N.W. 37th Street Oklahoma City, OK 73118
(405)842-2456 Fax (405)840-2366

Project
EDMOND TRAILS
EDMOND, OKLAHOMA

Sheet Title
SITE LEASE PLAN

Division President
F. GOPPOLD
Project Manager
F. GOPPOLD
Project Architect
F. GOPPOLD
Drawn By
E. ECEVIT
Date Drawn
12.1.2002
Revisions
No SP-1 Date 11.7.2003
No SP-2 Date 07.15.04
No ____ Date ____
No ____ Date ____
Issue Date: March 7, 2003

Project Number
003-4118-02

Building

Sheet
SP-2